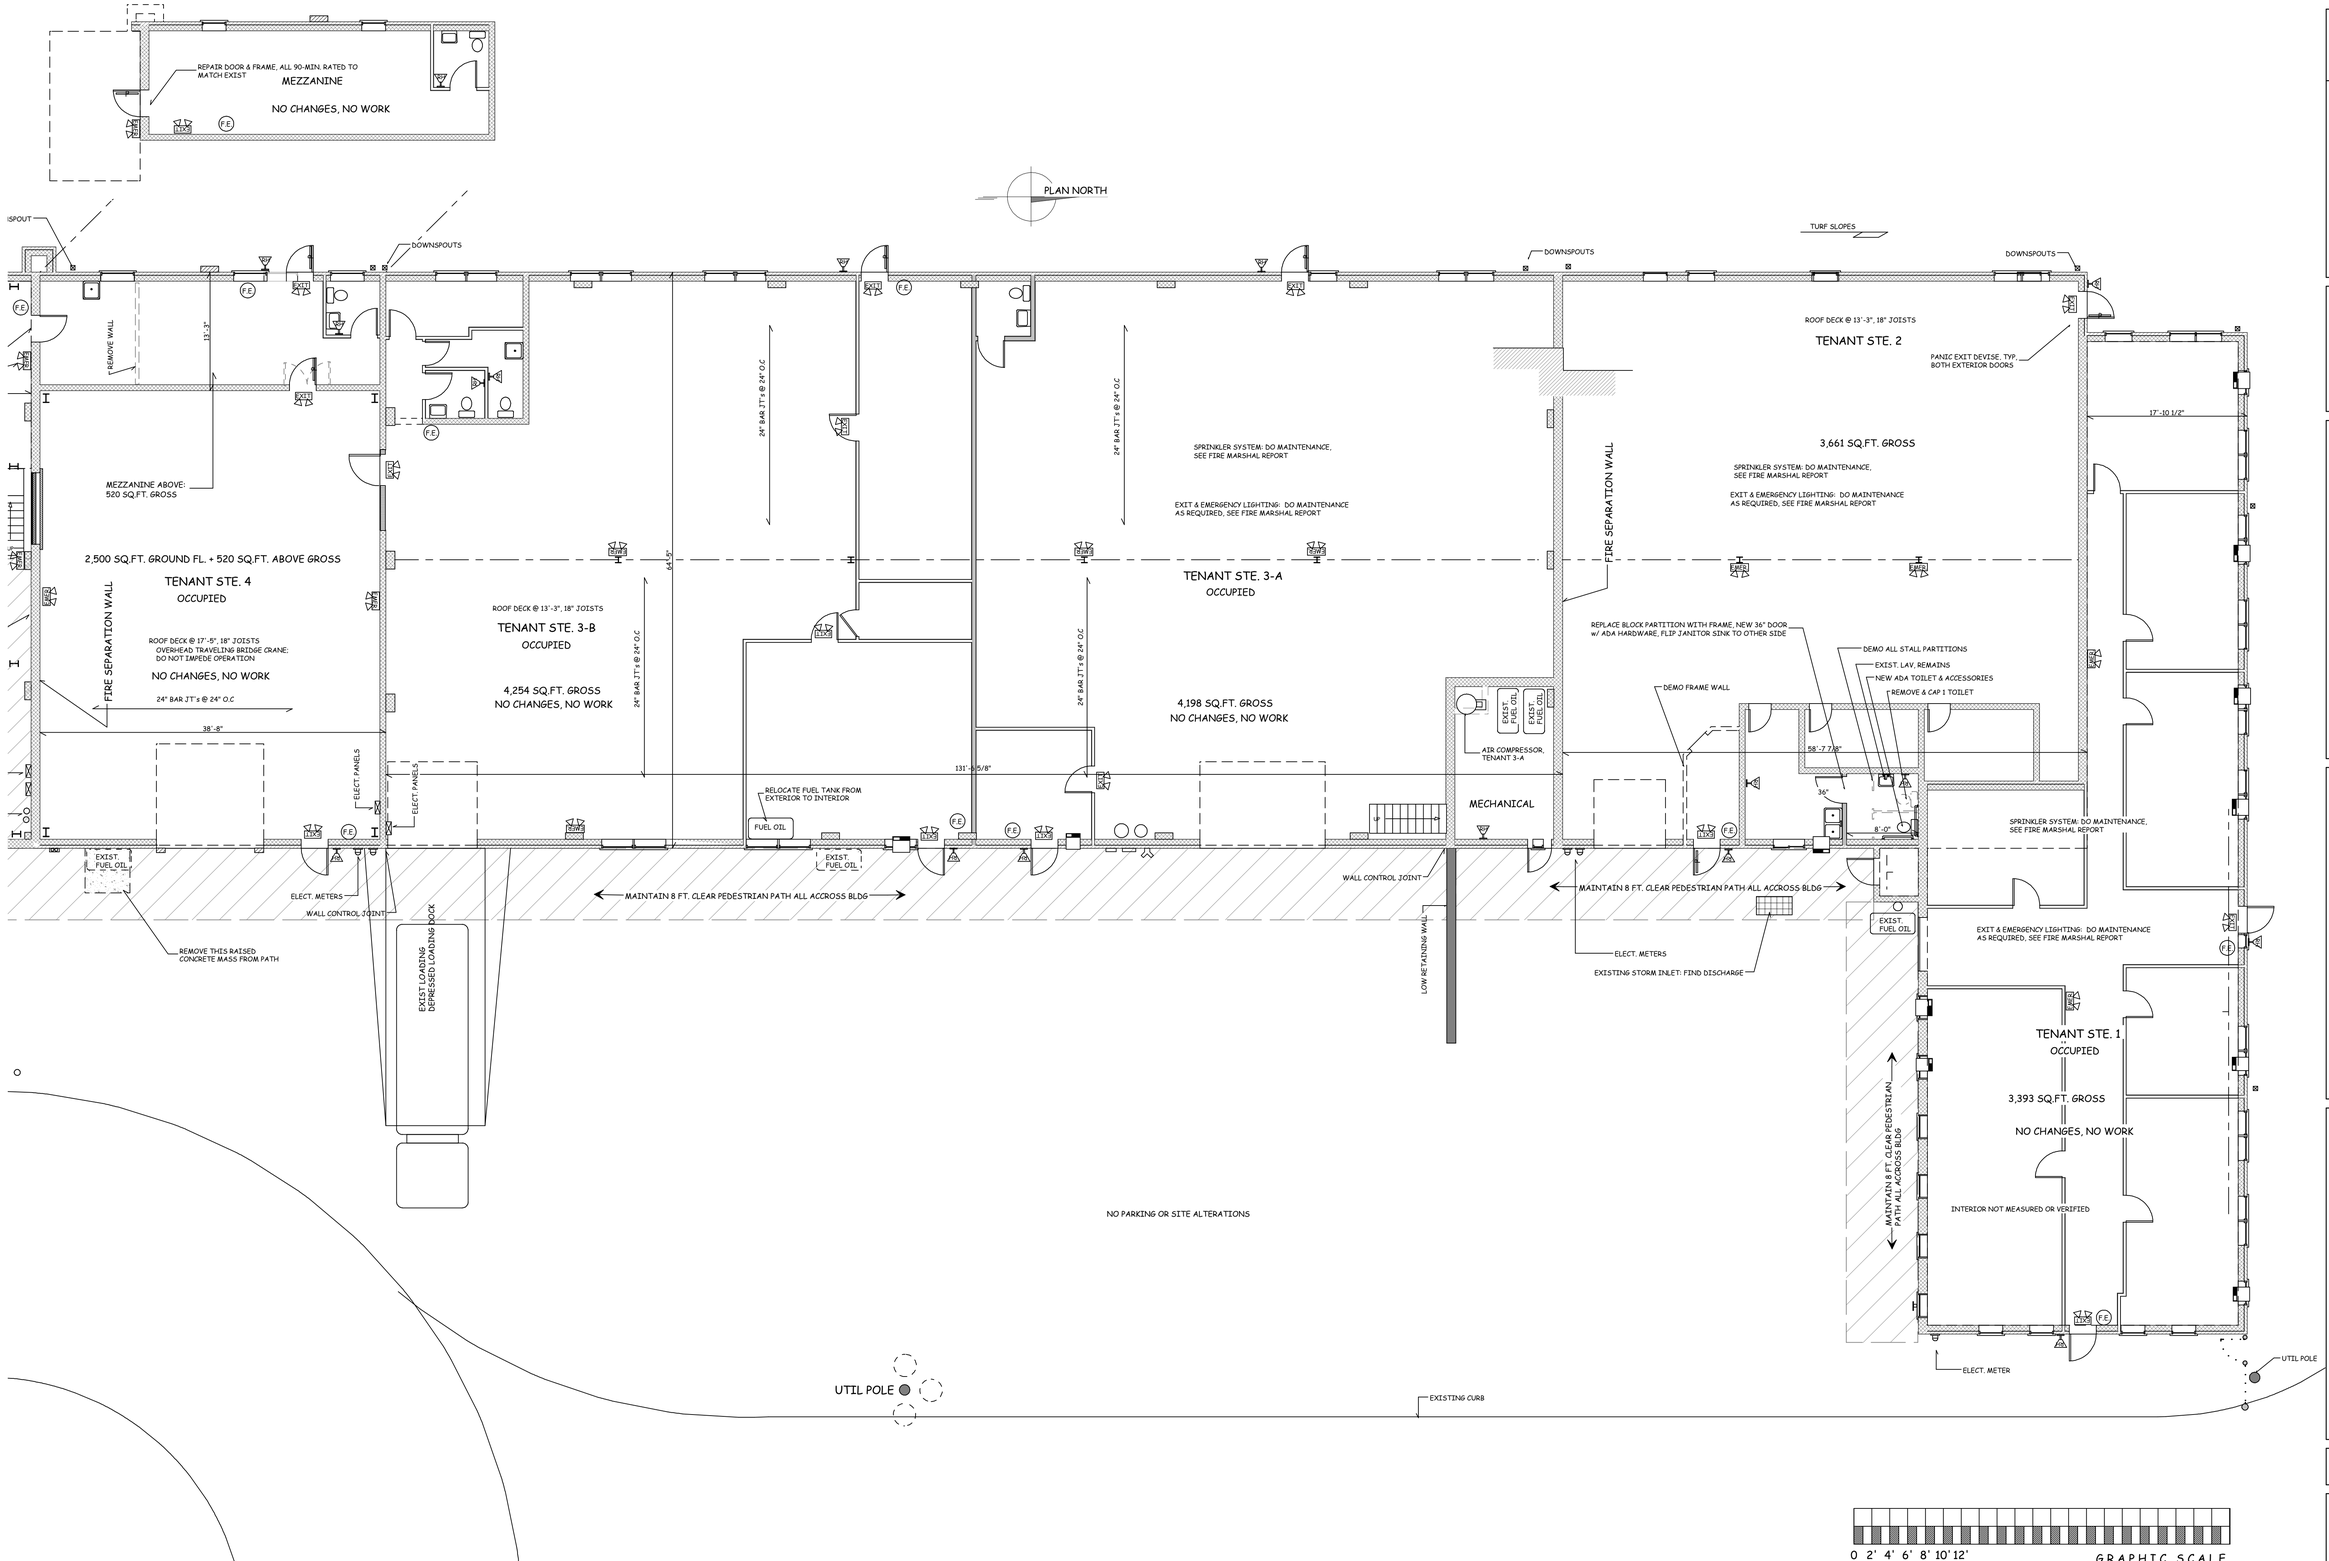

SCALE: 1/8" = 1'-0"

FLOOR PLAN: TENANT SUITES 1, 2, 3-A, 3-B, & 4

USE & OCCUPANCY

1/3

REVISION	DATE
PROJECT INTRODUCTION	07/12/2013
TENANT 5 PRELIM.	03/27/2014
POST INSPECTION UPDATES	04/29/2014
UPDATES: FOR CONSTRUCTION	06/10/2014

ONLY VALID FOR PERMITS w/ EMBOSSED SEAL & "RED" SIGNATURE

Eric C. Van Reed, Architect
Creative Design Associates, Inc.
ARCHITECTURE, INTERIOR DESIGN, SITE & SPACE PLANNING
350 Callowhill Road
Chalfont, PA 18914
215-672-1155
www.ArchitectVision.com

215-322-7022
fax 215-322-8686
pmgroup4u@aol.com
PM Group General Construction
505 Rocksville Road
Southampton, PA 18966
www.pmconstructiongroup.com

244 East County Line Road
Hatboro Industrial Complex
Tenant Ste. 5 Use & Occupancy Permit Work
Borough of Hatboro, Montgomery Co., PA

CDA Comm. No. 2013-2981

SHEET 3 of ___